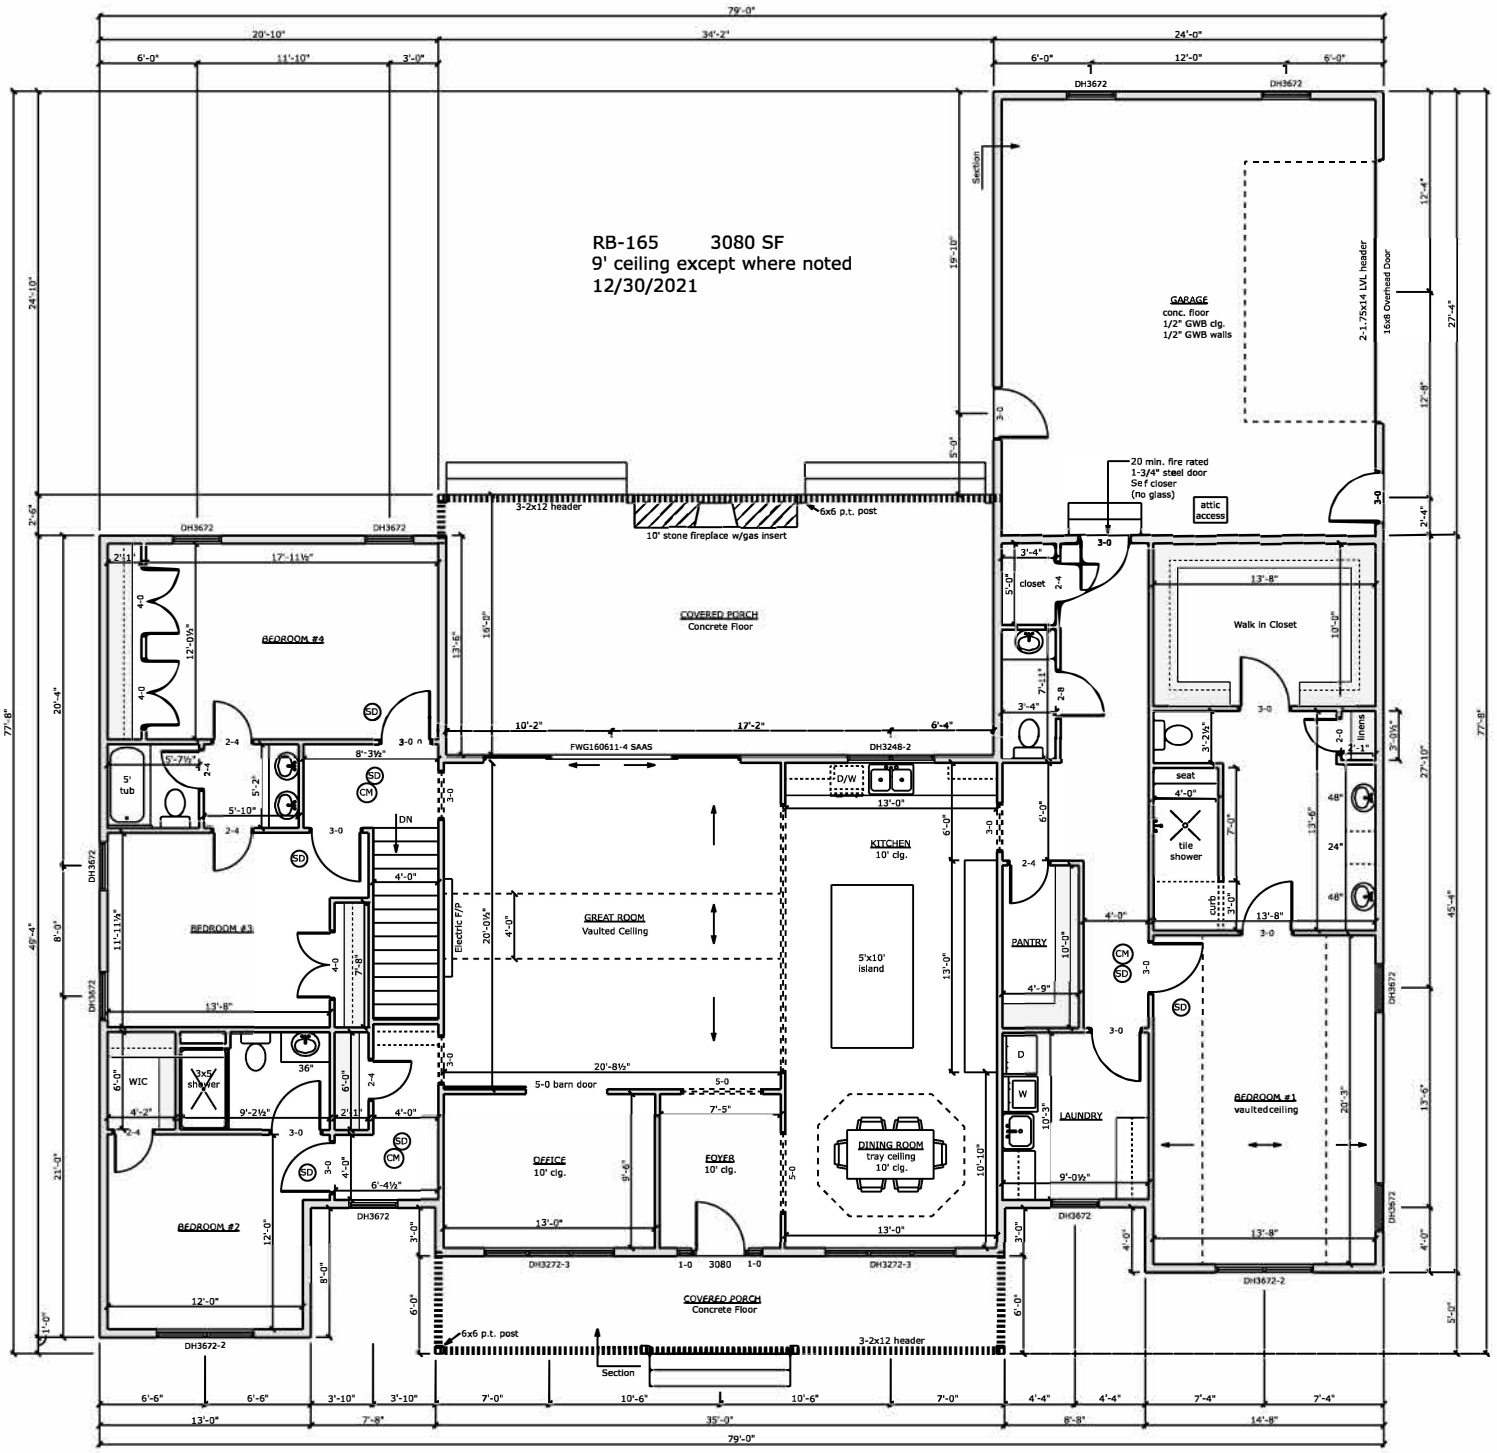
RB-165 3080 SF
9' ceiling except where noted
12/30/2021
GARAGE
conc. floor
1/2" GWB clg.
1/2" GWB walls
2-1.75x14 LVL header
16x8 Overhead Door
20 min. fire rated
1-3/4" steel door
Sef closer
(no glass)
attic access
3-2x12 header
6x6 p.t. post
10' stone fireplace w/gas insert
COVERED PORCH
Concrete Floor
BEDROOM #4
BEDROOM #3
BEDROOM #2
BEDROOM #1
vaulted ceiling
Walk in Closet
closet
seat
tile shower
linens
curb
FWG160611-4 SAAS
DH3248-2
D/W
KITCHEN
10' clg.
5'x10' island
GREAT ROOM
Vaulted Ceiling
Electric F/P
PANTRY
LAUNDRY
WIC
3x5 shower
5-0 barn door
OFFICE
10' clg.
FOYER
10' clg.
DINING ROOM
tray ceiling
10' clg.
DH3272-3
DH3272-2
DH3672
DH3672-2
3080
Section
79'-0"
35'-0"
14'-8"
77'-8"
45'-4"
27'-4"
24'-10"